


D1 CONSOLE POWER WIRING DIAGRAM
TOWER ONE

(TOWER TWO - SIMILAR EXCEPT AS NOTED, WITH EQUIPMENT OPPOSITE HAND)
NTS

- NOTES:
1. ALL CONDUIT IS 3/4" FMC, U.O.N.
2. ARRANGEMENT IS TYPICAL FOR TOWER ONE AND TWO, U.O.N.
3. WIRING KEY:


- (A) 8-1/C#10, 1-1/C#10G, 4-1/C#10 IG
- (B) 6-1/C#10, 1-1/C#10G, 3-1/C#10 IG
- (C) 4-1/C#10, 1-1/C#10G, 2-1/C#10 IG
- (D) 2-1/C#10, 1-1/C#10G, 1-1/C#10 IG
- (E) 15-1/C#10, 1-1/C#10G, 8-1/C#10 IG
- (F) 6-1/C#10, 1-1/C#10G, 1-1/C#10 IG
- (G) 3-1/C#10, 1-1/C#10G
- (H) 2-1/C#10, 1-1/C#10G
- (I) 3-1/C#10, 1-1/C#10G, 1-1/C#10 IG

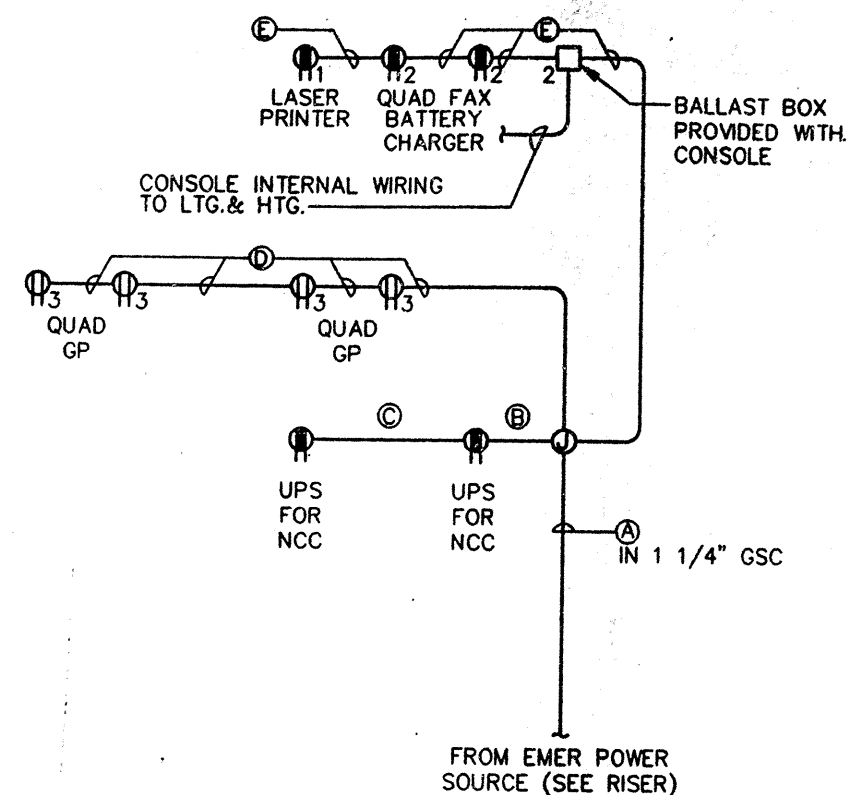

D2 CONSOLE POWER WIRING DIAGRAM
BUILDING FOUR

- NTS
NOTE:
1. ALL CONDUIT IS 3/4" FMC, U.O.N.
2. WIRING KEY:

- (A) 5-1/C# 8, 4-1/C#10, 1-1/C#10G, 5-1/C#10 IG
- (B) 4-1/C#10, 1-1/C#10G, 2-1/C#10 IG
- (C) 2-1/C#10, 1-1/C#10G, 1-1/C#10 IG
- (D) 2-1/C#10, 1-1/C#10G
- (E) 6-1/C#10, 1-1/C#10G, 2-1/C#10 IG
- (F) 3-1/C#10, 1-1/C#10G, 1-1/C#10 IG

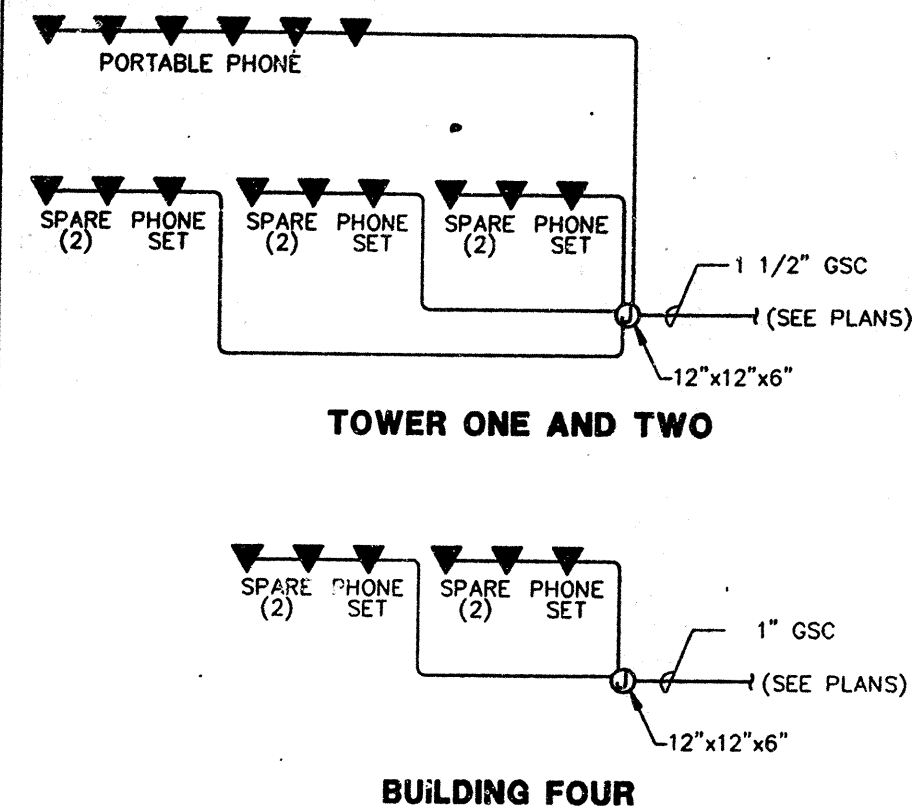

D3 CONSOLE TELEPHONE CONDUIT SYSTEM DIAGRAM

- NTS
NOTES:
1. ALL CONDUIT IS 3/4" FMC, U.O.N.
2. ALL TELEPHONE CABLE, N.I.C.

I HEREBY CERTIFY THAT THIS IS A TRUE AND CORRECT COPY OF ONE OF THE CONTRACT DRAWINGS CONSTITUTING A PART OF CONTRACT NO. WTC-861.089 IN THE FORM IN WHICH SAID DRAWINGS EXISTED AT THE TIME THE SAID CONTRACT WAS EXECUTED BY THE PARTIES.
DATE 9/9/96 *[Signature]*
DATE 9/24/96 *[Signature]*
ENGINEER OF DESIGN



ORIGINAL SIGNED AND SEALED BY: SOLOMON COHEN
NEW YORK PROFESSIONAL ENGINEER: 0048459

The Phillips Janson Group
Architects, P.C.
11 West 42nd Street
New York, New York 10036

Wesler-Cohen Associates
Consulting Engineers
740 Broadway
Amityville, New York 11701

No.	Date	Revision	Approved

Engineering Department
Design Division

The World Trade Center

FIRE COMMAND CENTERS

ELECTRICAL

MISCELLANEOUS DETAILS

This drawing subject to conditions in contract. All inventions, ideas, designs and methods herein are reserved to Port Authority and may not be used without its written consent.

WF	H.A.S.	S.C.
Task Leader	Drawn by	Checked By

Date 05/24/96 Scale AS SHOWN

Contract Number Drawing Number

WTC-861.089 E-1C